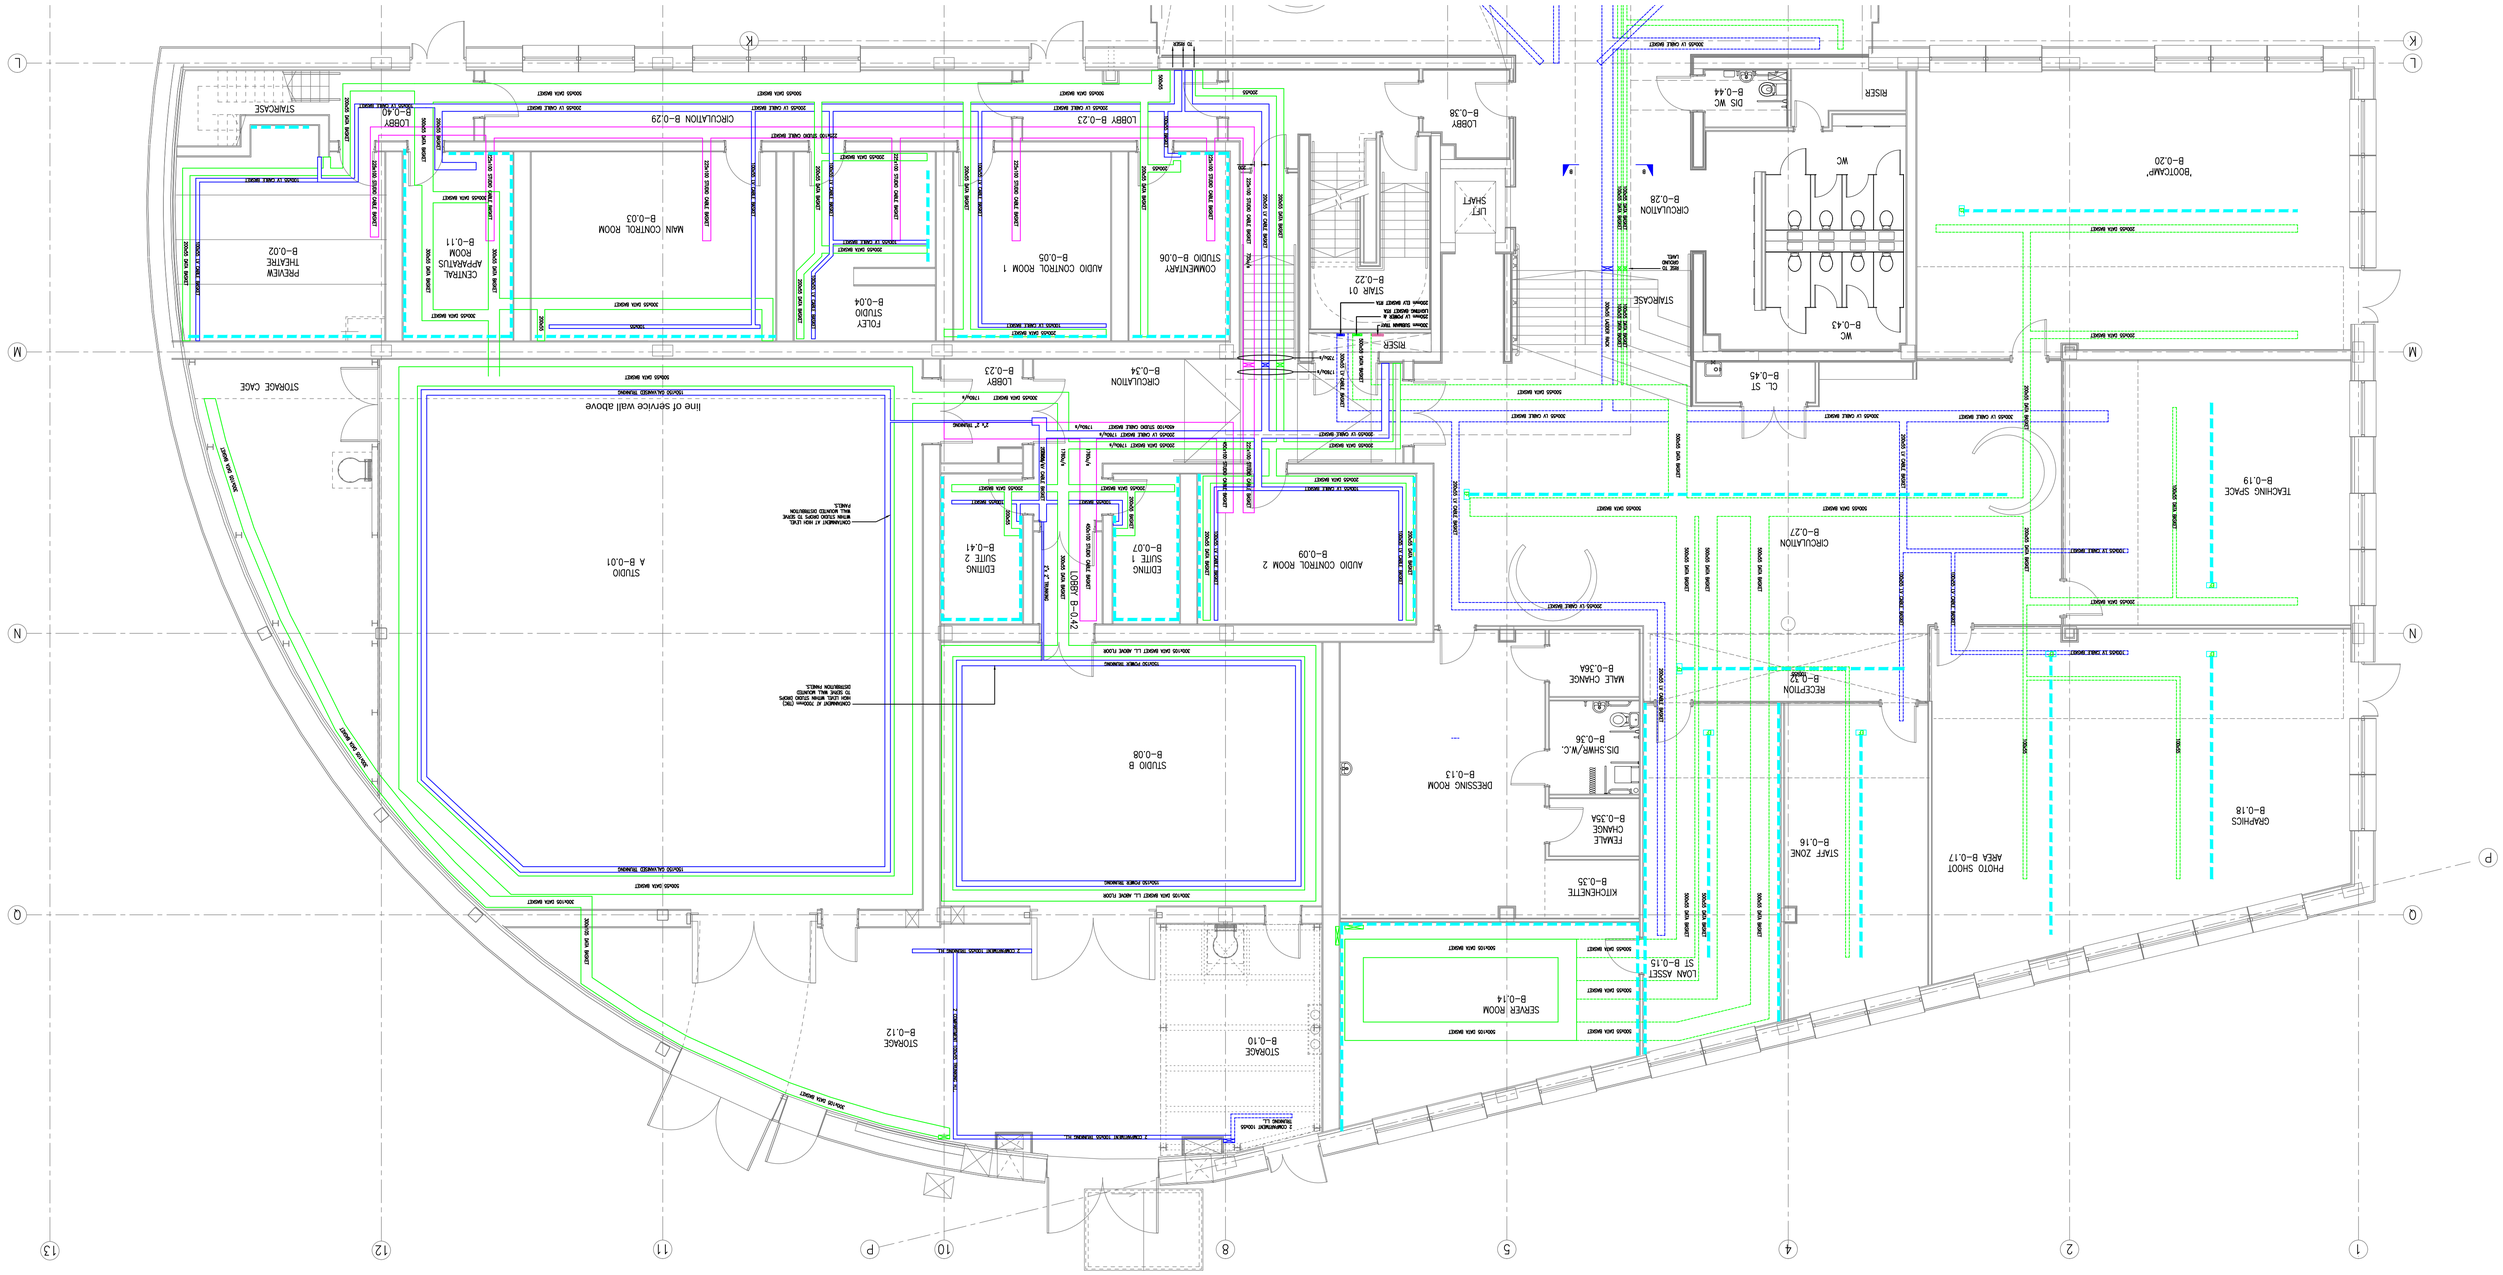
STAIRCASE B-0.40
LOBBY B-0.40
CIRCULATION B-0.29
LOBBY B-0.23
PREVIEW THEATRE B-0.02
CENTRAL APPARATUS ROOM B-0.11
MAIN CONTROL ROOM B-0.03
FOLEY STUDIO B-0.04
AUDIO CONTROL ROOM 1 B-0.05
COMMENTARY STUDIO B-0.06
STAIR 01 B-0.22
LIFT SHAFT
LOBBY B-0.38
DIS WC B-0.44
RISER
CIRCULATION B-0.28
WC B-0.43
WC
'BOOTCAMP' B-0.20
STAIRCASE
CL. ST B-0.45
STORAGE CAGE
line of service wall above
CIRCULATION B-0.34
LOBBY B-0.23
STUDIO A B-0.01
EDITING SUITE 2 B-0.41
EDITING SUITE 1 B-0.07
AUDIO CONTROL ROOM 2 B-0.09
LOBBY B-0.42
CIRCULATION B-0.27
TEACHING SPACE B-0.19
STUDIO B B-0.08
DRESSING ROOM B-0.13
MALE CHANGE B-0.36A
DIS.SHWR/W.C. B-0.36
FEMALE CHANGE B-0.35A
KITCHENETTE B-0.35
RECEPTION B-0.02
STAFF ZONE B-0.16
PHOTO SHOOT AREA B-0.17
GRAPHICS B-0.18
LOAN ASSET ST B-0.15
SERVER ROOM B-0.14
STORAGE B-0.12
STORAGE B-0.10
13
12
11
P
10
8
5
4
2
1
P
Q
M
N
K
L