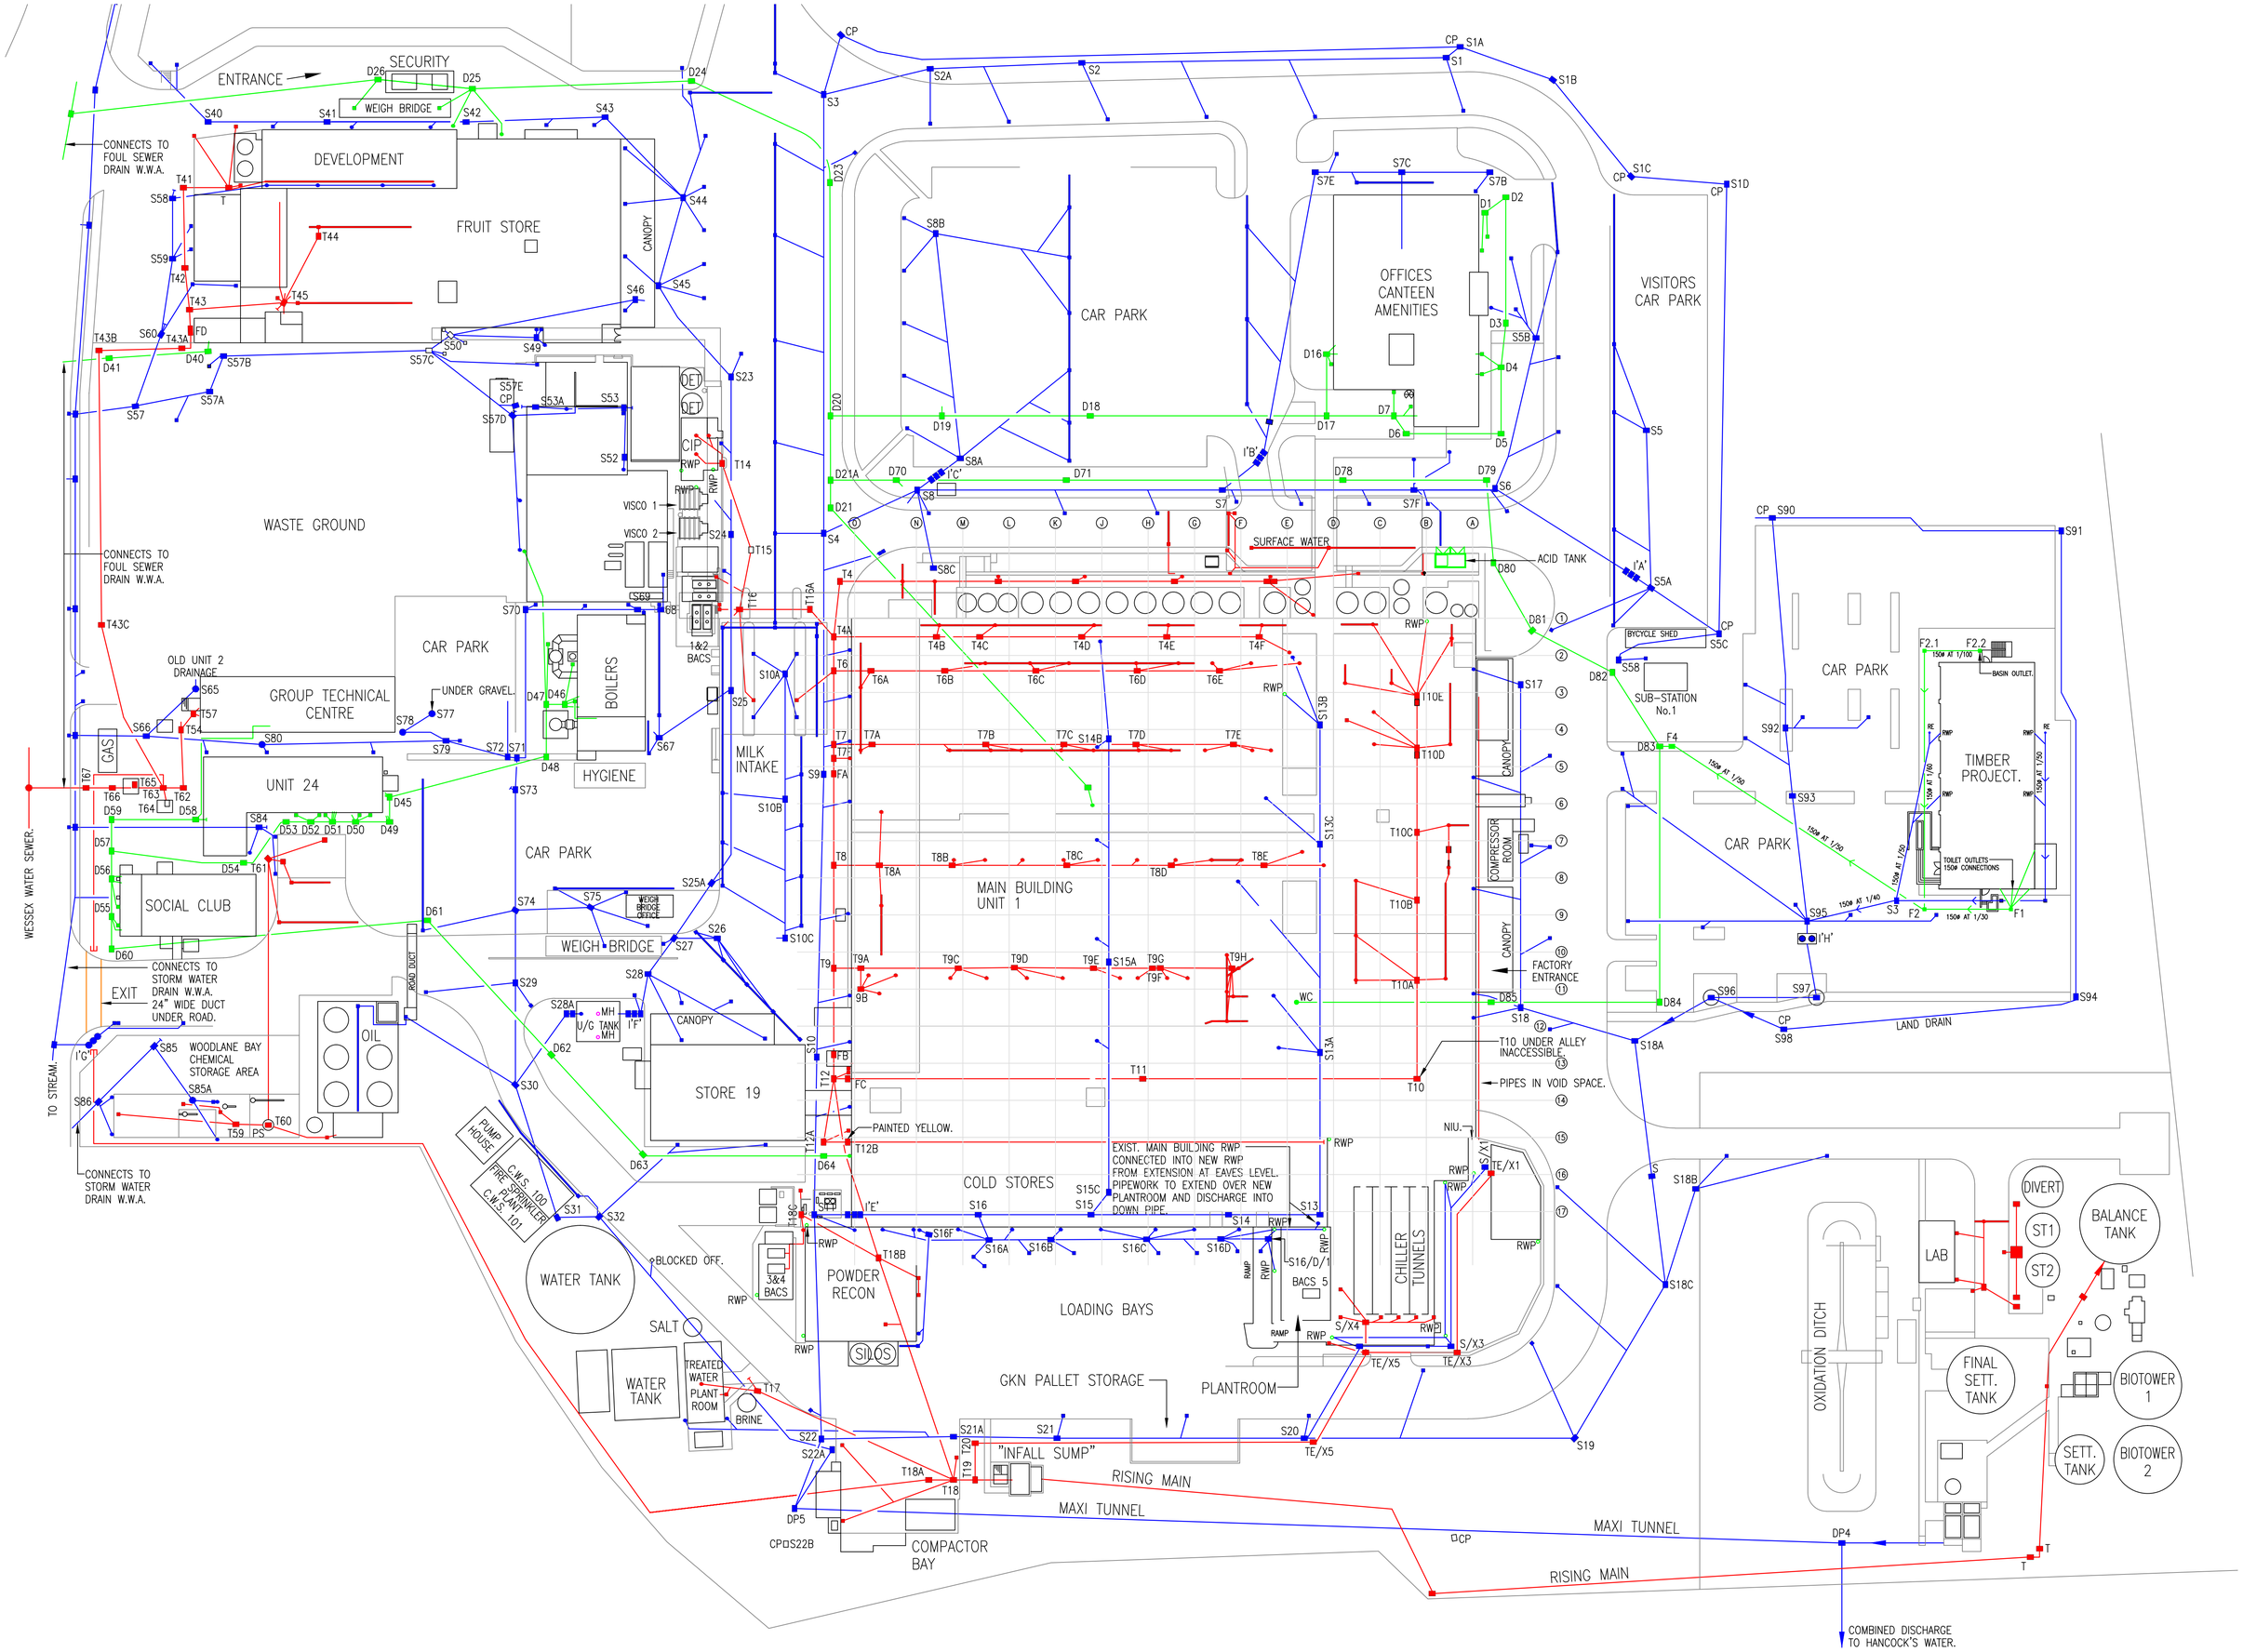

ENTRANCE
SECURITY
WEIGH BRIDGE
DEVELOPMENT
FRUIT STORE
CANOPY
CONNECTS TO FOUL SEWER DRAIN W.W.A.
WASTE GROUND
CAR PARK
OFFICES CANTEEN AMENITIES
VISITORS CAR PARK
SURFACE WATER
ACID TANK
BYCYCLE SHED
SUB-STATION No.1
TIMBER PROJECT.
BASIN OUTLET.
TOILET OUTLETS 150ø CONNECTIONS
OLD UNIT 2 DRAINAGE
GROUP TECHNICAL CENTRE
UNDER GRAVEL.
BOILERS
HYGIENE
MILK INTAKE
1&2 BACS
UNIT 24
GAS
SOCIAL CLUB
WESSEX WATER SEWER.
EXIT
CONNECTS TO STORM WATER DRAIN W.W.A. 24" WIDE DUCT UNDER ROAD.
WOODLANE BAY CHEMICAL STORAGE AREA
TO STREAM.
OIL
ROAD DUCT
WEIGH BRIDGE OFFICE
STORE 19
PUMP HOUSE
C.W.S. 100
FIRE SPRINKLER PLANT
C.W.S. 101
WATER TANK
BLOCKED OFF.
SALT
TREATED WATER PLANT ROOM
BRINE
MAIN BUILDING UNIT 1
COMPRESSOR ROOM
FACTORY ENTRANCE
T10 UNDER ALLEY INACCESSIBLE.
PIPES IN VOID SPACE.
LAND DRAIN
PAINTED YELLOW.
COLD STORES
EXIST. MAIN BUILDING RWP CONNECTED INTO NEW RWP FROM EXTENSION AT EAVES LEVEL. PIPEWORK TO EXTEND OVER NEW PLANTROOM AND DISCHARGE INTO DOWN PIPE.
POWDER RECON
3&4 BACS
SILOS
LOADING BAYS
BACS 5
CHILLER TUNNELS
GKN PALLET STORAGE
PLANTROOM
"INFALL SUMP"
RISING MAIN
MAXI TUNNEL
COMPACTOR BAY
OXIDATION DITCH
LAB
DIVERT
ST1
ST2
BALANCE TANK
FINAL SETT. TANK
BIOTOWER 1
SETT. TANK
BIOTOWER 2
COMBINED DISCHARGE TO HANCOCK'S WATER.